Permit #F00155486
FilmL.A., Inc.
6255 W Sunset Blvd, 12th Floor
Hollywood, CA 90028
t: (213)977-8600 - f: (213)977-8601
www.filmla.com

Summary Information

Permit No: F00155486 **Type of Permit:** FILMING **Release Date:** 08/23/2019

Production Company	PARK PICTURES LLC
Insured Company Name	PARK PICTURES LLC
Contact Phone No. 1	310-752-0040
Contact Phone No. 2	212-741-0288
Fax	
Address	184 5TH AVE, 8TH FLOOR NEW YORK, New York 10010
Production Title	BON IVER
Type of Production	Music Video

Producer	Pete Vitale
Director	AG Rojas
1st AD	George Nessis
Production Manager	Eugene Silva
FilmL.A. Coordinator	Francisco Nunez
Location Manager	Matt DeLoach
Primary Phone	Mobile - 310-993-2009
Secondary Phone	Office - 310-752-0400
Location Assistant	N/a N/a
Primary Phone	Mobile - 555-555-5555
Secondary Phone	

Fees

Posting Max	$621.00
Notification Charge	$173.00
FILMLA NON-REFUNDABLE FILM APPLICATION FEE	$699.00
LA CITY LANE AND STREET CLOSURE FEE	$312.00
LA CITY FIRE DEPARTMENT SPOT CHECK SURCHARGE	$85.00

Total Permit Fee	$1,890.00
Number of Locations	2

NOT A PERMIT

FilmL.A., Inc.
6255 W Sunset Blvd, 12th Floor
Hollywood, CA 90028
t: (213)977-8600 - f: (213)977-8601
www.filmla.com

Summary Information — Location

Permit Number F00155486
Production Company PARK PICTURES LLC
Insured Company PARK PICTURES LLC
Production Title BON IVER

Location Manager Matt DeLoach
Primary Phone Mobile - 310-993-2009
Secondary Phone Office - 310-752-0400

This location has been CANCELED

Location Address 11166 Tuxford St, Los Angeles, CA, 91352

Location Type Auto Body Shop

Film Dates 8/25/2019 - 8/25/2019 05:00 - 22:00 1 day

Open or Closed to the Public Closed

Generic Conditions **THE CONSUMPTION OF ALCOHOLIC BEVERAGES AND THE USE OF DRUGS, INCLUDING MARIJUANA, ON LOCATION BY ANY CAST, CREW, OR INVITED GUESTS IS STRICTLY PROHIBITED.**
*Certain service and personnel fees required by jurisdictional agencies are not collected by FilmL.A. Any such fees must be paid directly to the appropriate agency, and a separate invoice will be provided to the permittee.
Community Survey Required
Equipment staging and vehicles may park on one side of the street only.
Must Maintain 5' Clearance on Sidewalks/Walkways
Must maintain local/emergency access
No cast or crew parking on area streets
No interference with merchant activity.
No Parking in handicap spaces at anytime.
No stopping and setting up in residential areas before 7am or after 10pm without prior approval
No stopping or setting up in front of merchants or residents without prior approval
Number of uniformed officers listed on the permit is a minimum requirement. Permittee remains responsible for deploying a sufficient number of uniformed officers to provide traffic and crowd control to ensure the safety of the film crew and the public.
Playback must be kept to moderate levels after 10pm so as not to disturb near by residents
Traffic control must be done in accordance w/MUTCD
Traffic Officers Required

Please see attached document 155486_TUXFORD_BRADLEY_HERRICK_.pdf

Equipment on Location

Type	Quantity
5 or 10 ton trucks	3
Cast/Crew vehicles	35
Cube Trucks	4
Generator	1
Motor Homes	1
Picture vehicles	15
Vans	3

Personnel on Location

Type	Quantity
Cast	5
Crew	40
Off-Duty/Retired LAPD Officer(s)	2

Filming Activities CANCEL;

Jurisdiction **Political:** Los Angeles City - Council District 06 **Police:** Los Angeles Police **Fire:** Los Angeles City Department

Thomas Guide Page: 502 **Grid:** J7

NOT A PERMIT

FilmL.A., Inc.
6255 W Sunset Blvd, 12th Floor
Hollywood, CA 90028
t: (213)977-8600 - f: (213)977-8601
www.filmla.com

Summary Information — Location

Permit Number F00155486
Production Company PARK PICTURES LLC
Insured Company PARK PICTURES LLC
Production Title BON IVER

Location Manager Matt DeLoach
Primary Phone Mobile - 310-993-2009
Secondary Phone Office - 310-752-0400

Approvals LOS ANGELES CITY DEPARTMENT OF PUBLIC WORKS-COMMISSIONER — Kevin James

Parking

Base Camp
Location Type : To Be Determined

Crew Parking
Location Type : To Be Determined

Parking Notes
Trucks and equipment on Norris Ave.

Posting "No Parking" signs B/S TUXFORD ST., BRADLEY AVE. - HERRICK AVE.
N/S HERRICK AVE., TUXFORD ST. - EAST 350'
N/S NORRIS AVE., TUXFORD ST. - EAST 350'

Approximate Footage County Parking — **Log Number** 252019

Date(s) 8/25/2019 to 8/25/2019 — **Time(s)** 05:00 to 22:00

Lane / Full Closure FULL CLOSURE TUXFORD ST., BRADLEY AVE. - HERRICK AVE.
Approximate Footage 0 - 300

Date(s) 8/25/2019 to 8/25/2019 — **Time(s)** 05:00 to 22:00

NOT A PERMIT

FilmL.A., Inc.
6255 W Sunset Blvd, 12th Floor
Hollywood, CA 90028
t: (213)977-8600 - f: (213)977-8601
www.filmla.com

Summary Information — Location

Permit Number F00155486
Production Company PARK PICTURES LLC
Insured Company PARK PICTURES LLC
Production Title BON IVER

Location Manager Matt DeLoach
Primary Phone Mobile - 310-993-2009
Secondary Phone Office - 310-752-0400

Location Address Tuxford St, Bradley Ave - Herrick Ave, Sun Valley, CA, 91352

Location Type Street

Film Dates 8/25/2019 - 8/25/2019 05:00 - 22:00 1 day

Open or Closed to the Public Open

Generic Conditions **THE CONSUMPTION OF ALCOHOLIC BEVERAGES AND THE USE OF DRUGS, INCLUDING MARIJUANA, ON LOCATION BY ANY CAST, CREW, OR INVITED GUESTS IS STRICTLY PROHIBITED.**
*Certain service and personnel fees required by jurisdictional agencies are not collected by FilmL.A. Any such fees must be paid directly to the appropriate agency, and a separate invoice will be provided to the permittee.
Community Survey Obtained
Equipment staging and vehicles may park on one side of the street only.
May not interfere with filming activities of production companies in possession of location-specific permits, previously scheduled special events, or existing construction projects.
Must Maintain 5' Clearance on Sidewalks/Walkways
Must maintain local/emergency access
No cast or crew parking on area streets
No interference with merchant activity.
No Parking in handicap spaces at anytime.
No stopping and setting up in residential areas before 7am or after 10pm without prior approval
No stopping or setting up in front of merchants or residents without prior approval
Number of uniformed officers listed on the permit is a minimum requirement. Permittee remains responsible for deploying a sufficient number of uniformed officers to provide traffic and crowd control to ensure the safety of the film crew and the public.
Playback must be kept to moderate levels after 10pm so as not to disturb near by residents
Traffic control must be done in accordance w/MUTCD
Traffic Officers Required

Please see attached document 155486_TUXFORD_BRADLEY_HERRICK_.pdf

Equipment on Location

Type	Quantity
5 or 10 ton trucks	3
Cast/Crew vehicles	35
Cube Trucks	4
Generator	1
Motor Homes	1
Picture vehicles	15
Vans	3

Personnel on Location

Type	Quantity
Cast	5
Crew	40
Off-Duty/Retired LAPD Officer(s)	4

Filming Activities Exterior establishing shots; Exterior music performance and amplified playback; Wetdown; Rerouting buses on Bradley Ave., Fleetwood St., and Herrick Ave.; Talent and 6 Prop rocks on stand; Trucks and equipment on Norris Ave.;

Jurisdiction **Political:** Los Angeles City - Council District 06 **Police:** Los Angeles Police **Fire:** Los Angeles City Department

NOT A PERMIT

FilmL.A., Inc.
6255 W Sunset Blvd, 12th Floor
Hollywood, CA 90028
t: (213)977-8600 - f: (213)977-8601
www.filmla.com

Summary Information — Location

Permit Number F00155486
Production Company PARK PICTURES LLC
Insured Company PARK PICTURES LLC
Production Title BON IVER

Location Manager Matt DeLoach
Primary Phone Mobile - 310-993-2009
Secondary Phone Office - 310-752-0400

Thomas Guide Page: 502 **Grid:** J7

Approvals
LOS ANGELES CITY DEPARTMENT OF TRANSPORTATION - CLOSURES — Joshua Mingo
LOS ANGELES CITY POLICE DEPARTMENT — Irene Martinez

Coordinator Note LOCATION ADDRESS REVISED, FULL CLOSURE APPROVALS OBTAINED ON (LOC:530754) 11166 Tuxford St, Los Angeles, CA, 91352.

Parking

Base Camp
Location Type : Filming Location

Crew Parking
Location Type : Other Location
8941 Herrick Ave, Los Angeles, CA, 91352

Parking Notes
Trucks and equipment on Norris Ave.

Posting "No Parking" signs
B/S TUXFORD ST., BRADLEY AVE. - HERRICK AVE.
N/S HERRICK AVE., TUXFORD ST. - EAST 350'
N/S NORRIS AVE., TUXFORD ST. - EAST 350'

Approximate Footage more than 1800 **Log Number** 252019

Date(s) 8/25/2019 to 8/25/2019 **Time(s)** 05:00 to 22:00

Lane / Full Closure FULL CLOSURE OF TUXFORD ST, BRADLEY AVE - HERRICK AVE
Approximate Footage 0 - 300

Date(s) 8/25/2019 to 8/25/2019 **Time(s)** 05:00 to 22:00

NOT A PERMIT

DETOUR

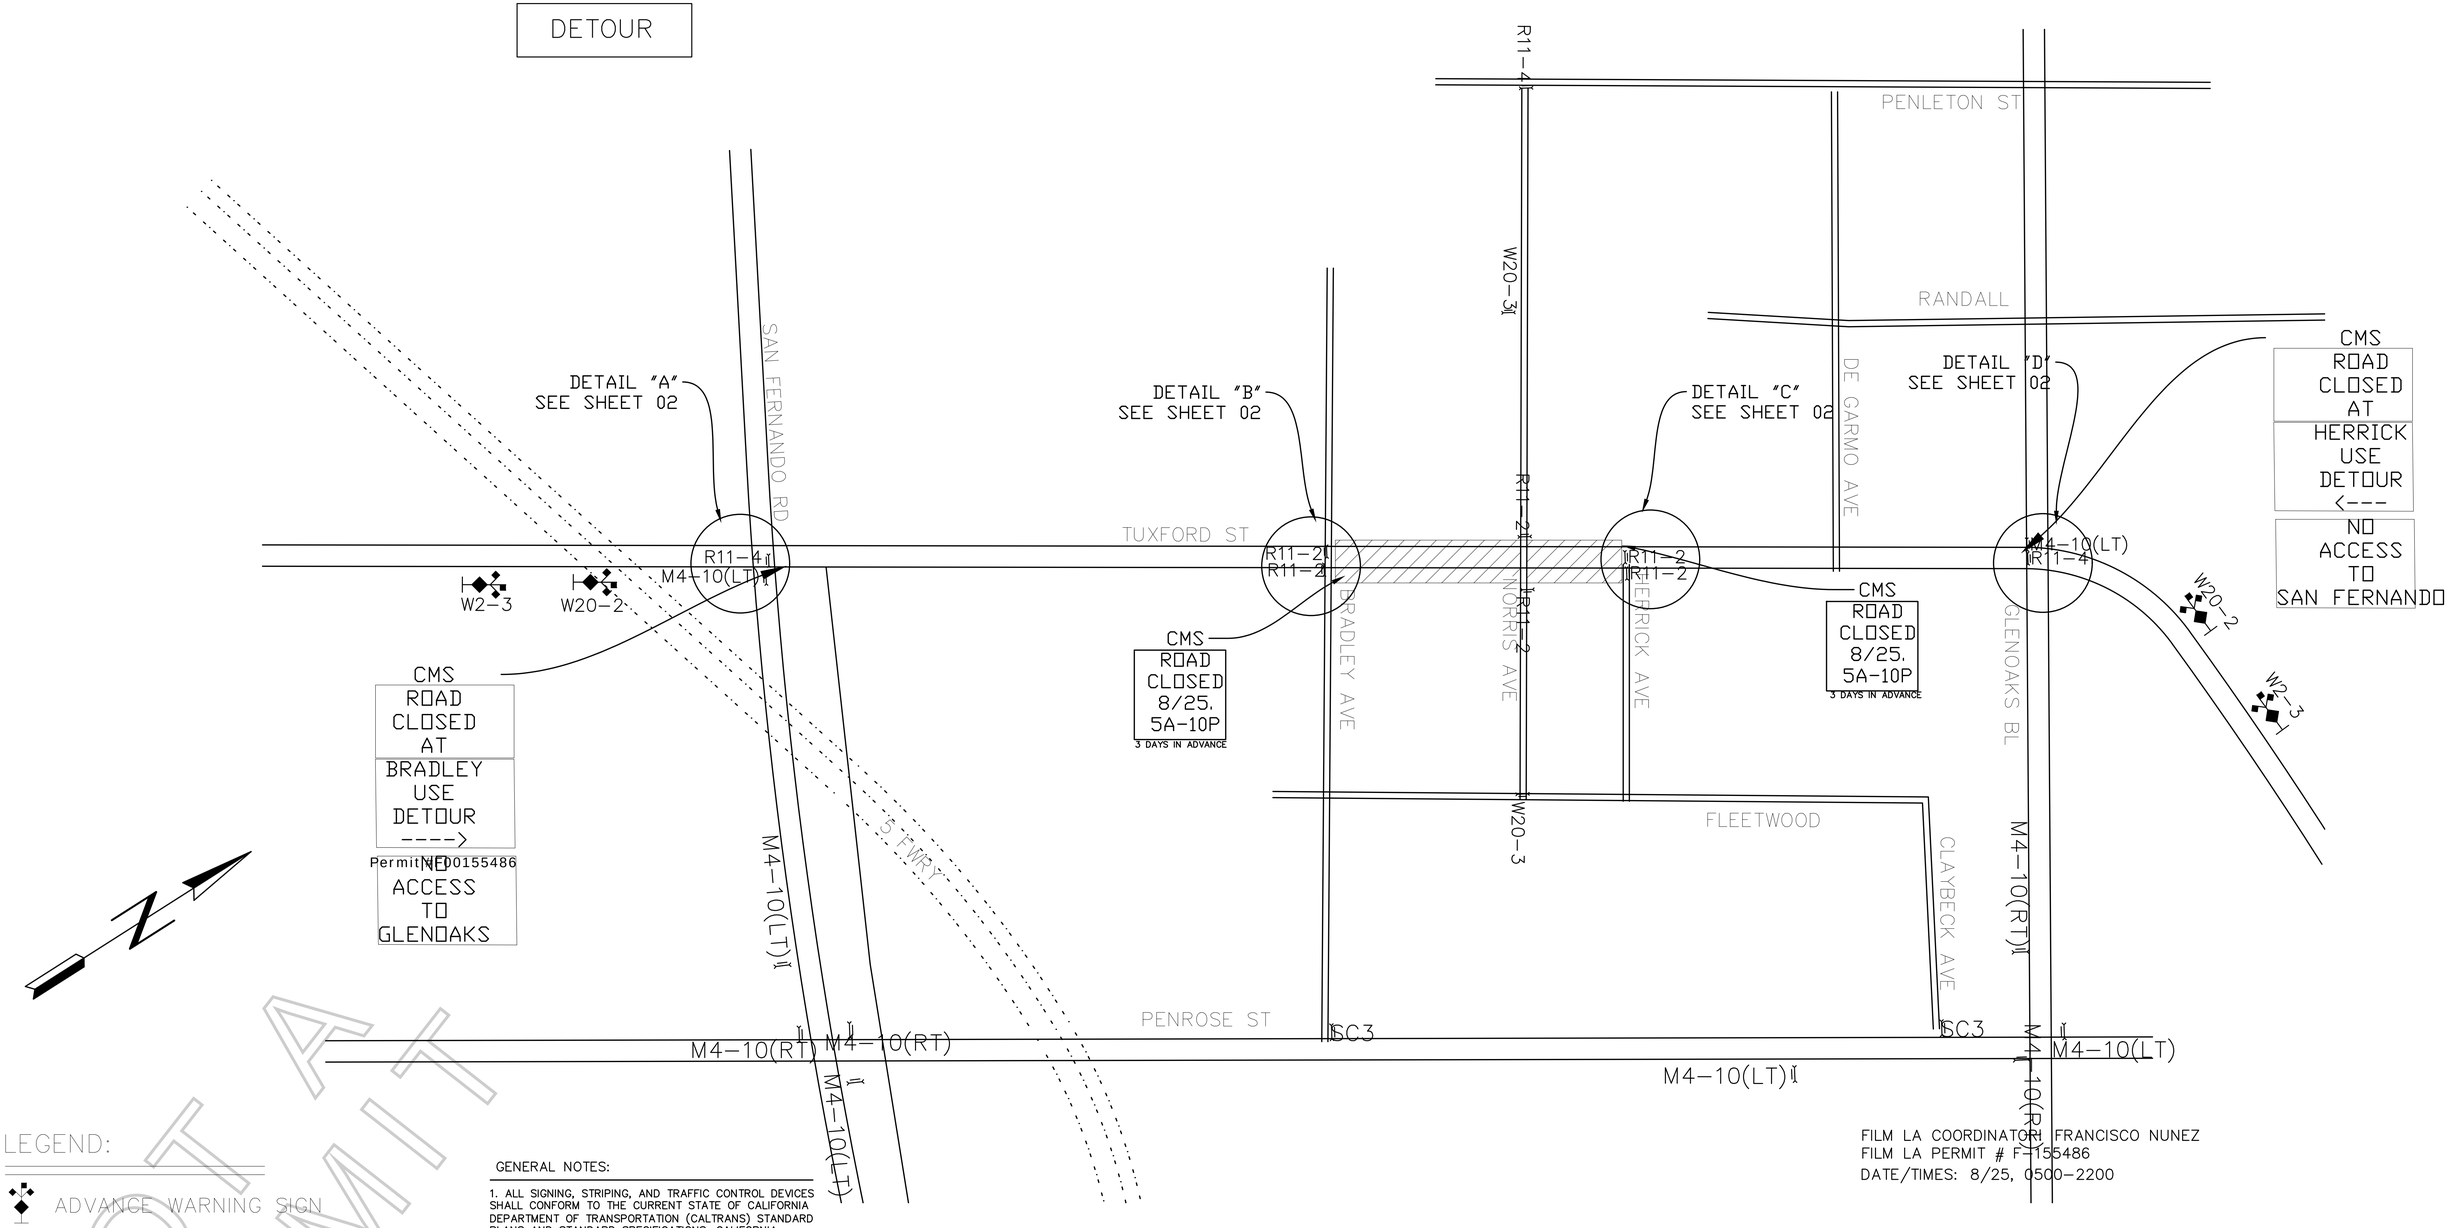

FILM LA COORDINATOR FRANCISCO NUNEZ
FILM LA PERMIT # F-155486
DATE/TIMES: 8/25, 0500-2200

LEGEND:

- ADVANCE WARNING SIGN
- I TYPE III BARRICADE
- II SIGN ON TYPE III BARRICADE
- I SIGN ON TYPE I BARRICADE
- 28" TRAFFIC CONE - REFLECTIVE
- FLASHING ARROW SIGN (FAS)
- CLOSURE/WORK AREA

GENERAL NOTES:

1. ALL SIGNING, STRIPING, AND TRAFFIC CONTROL DEVICES SHALL CONFORM TO THE CURRENT STATE OF CALIFORNIA DEPARTMENT OF TRANSPORTATION (CALTRANS) STANDARD PLANS AND STANDARD SPECIFICATIONS, CALIFORNIA M.U.T.C.D., AND ANY ADDENDUMS THERTO, AND AS SHOWN ON THESE PLANS.
2. THERE SHALL BE NO INTERFERENCE WITH TRAFFIC SIGNALS OR CROSSWALKS.
3. CONES SHALL BE 28" MINIMUM HEIGHT AND SHALL HAVE REFLECTORIZED SLEEVES FOR NIGHT WORK.
4. POLICE SHALL DIRECT TRAFFIC AS NECESSARY.
5. CONES WILL BE INSTALLED TO DELINEATE ANY TYPE III BARRICADES LOCATED WITHIN PEDESTRIAN CROSSWALK OR PASSAGE WAYS.

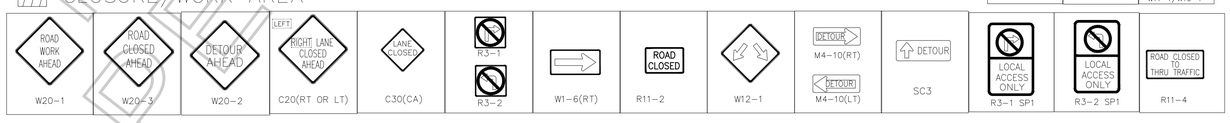

PROJECT/SHEET TITLE: FULL CLOSURE OF TUXFORD ST, BRADLEY AVE-HERRICK AVE LOS ANGELES, CA	DATE: 8/19/2019
	SCALE: NOT TO SCALE
	DRAWN BY: IR
	CHECKED BY: JVJ
COMPANY/CONTACT: PARK PICTURES "BON IVER" CHRISTIE HAZLET (323) 260-4777	PROJECT NO.:
	JOB NO.:
	FILE NO.:
	SHEET NO.: 01 OF 02

APPROVED BY:

NAME/SIGNATURE TITLE DATE

NAME/SIGNATURE TITLE DATE

NAME/SIGNATURE TITLE DATE

REVISIONS			
NO.:	DATE:	DESCRIPTION:	BY:

NOT A PERMIT

Y:\Plans\Los Angeles\155486_TUXFORD_BRADLEY_HERRICK_.dwg

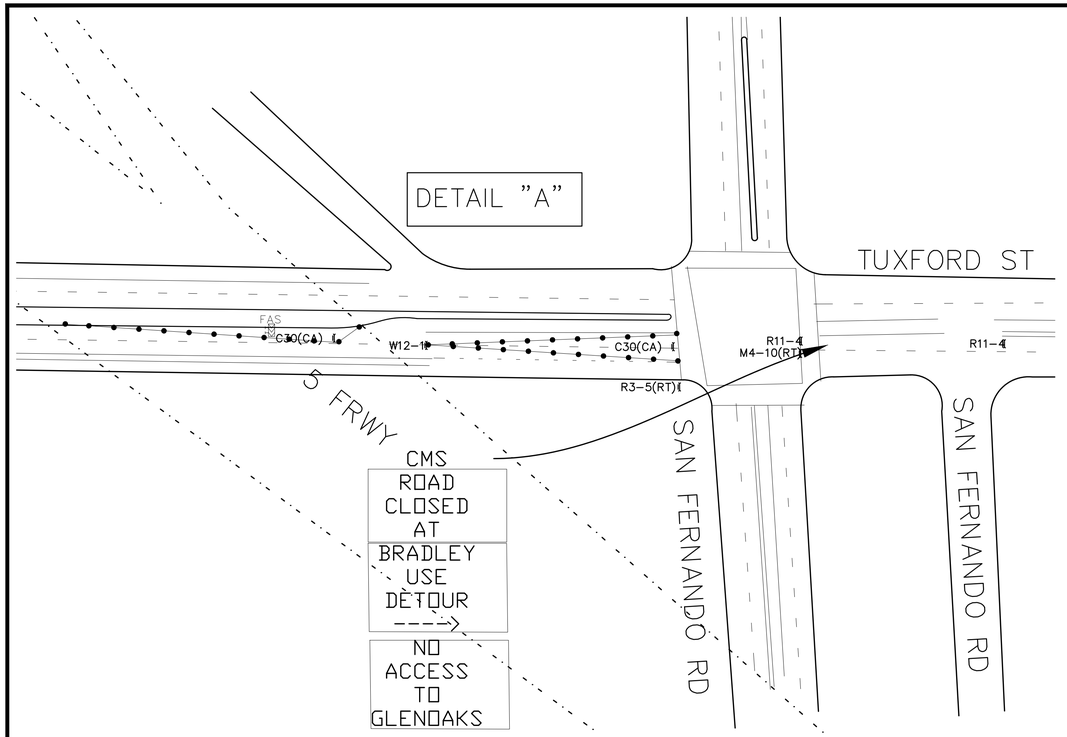

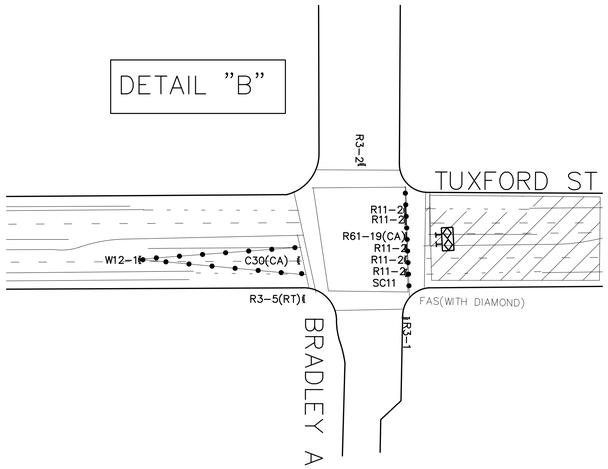

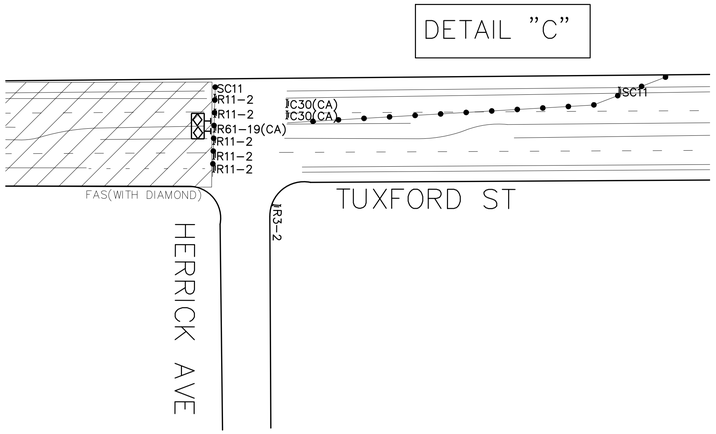

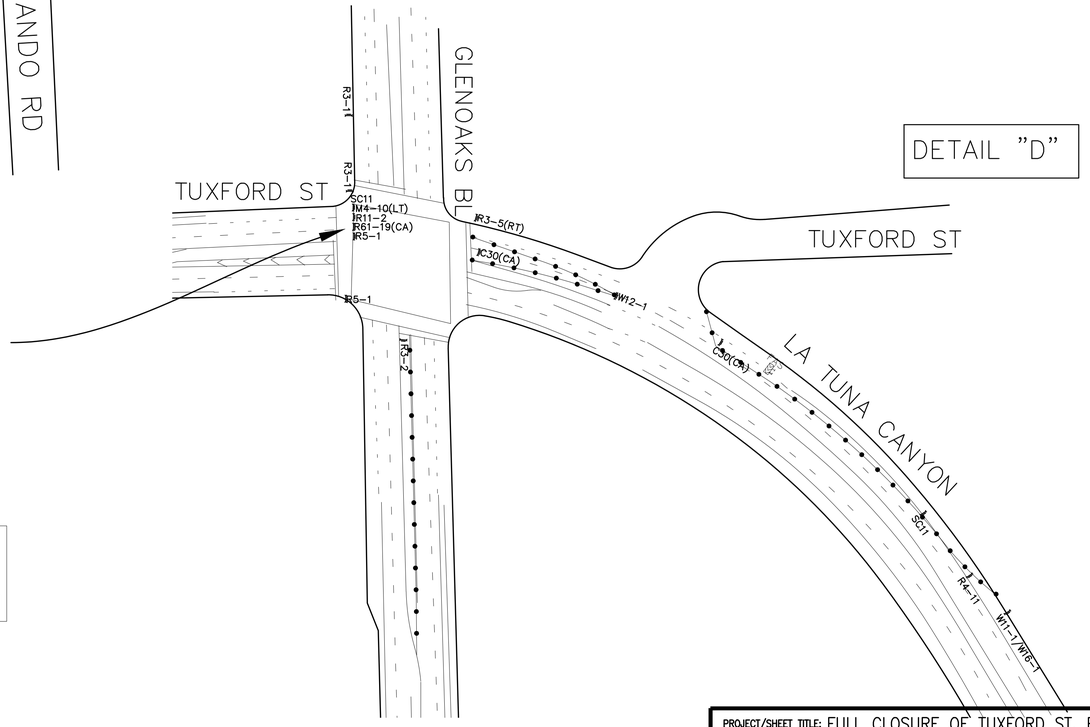

GENERAL NOTES:

1. ALL SIGNING, STRIPING, AND TRAFFIC CONTROL DEVICES SHALL CONFORM TO THE CURRENT STATE OF CALIFORNIA DEPARTMENT OF TRANSPORTATION (CALTRANS) STANDARD PLANS AND STANDARD SPECIFICATIONS, CALIFORNIA M.U.T.C.D., AND ANY ADDENDUMS THERTO, AND AS SHOWN ON THESE PLANS.
2. THERE SHALL BE NO INTERFERENCE WITH TRAFFIC SIGNALS OR CROSSWALKS.
3. CONES SHALL BE 28" MINIMUM HEIGHT AND SHALL HAVE REFLECTORIZED SLEEVES FOR NIGHT WORK.
4. POLICE SHALL DIRECT TRAFFIC AS NECESSARY.
5. CONES WILL BE INSTALLED TO DELINEATE ANY TYPE III BARRICADES LOCATED WITHIN PEDESTRIAN CROSSWALK OR PASSAGE WAYS.

Permit #F00155486

LEGEND:

- ADVANCE WARNING SIGN
- TYPE III BARRICADE
- SIGN ON TYPE III BARRICADE
- SIGN ON TYPE I BARRICADE
- 28" TRAFFIC CONE – REFLECTIVE
- FLASHING ARROW SIGN (FAS)
- CLOSURE/WORK AREA

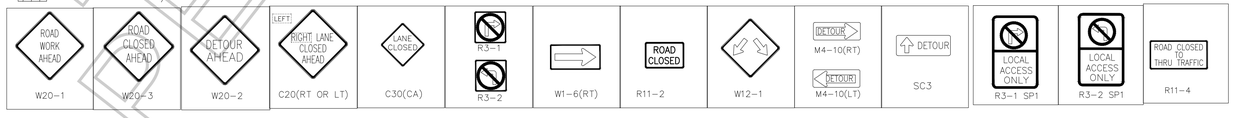

FILM LA COORDINATOR: FRANCISCO NUNEZ
FILM LA PERMIT # F-155486
DATE/TIMES: 8/25, 0500-2200

PROJECT/SHEET TITLE: FULL CLOSURE OF TUXFORD ST, BRADLEY AVE-HERRICK AVE
LOS ANGELES, CA

COMPANY/CONTACT:
PARK PICTURES "BON IVER"
CHRISTIE HAZLET (323) 260-4777

APPROVED BY:

NAME/SIGNATURE TITLE DATE

NAME/SIGNATURE TITLE DATE

NAME/SIGNATURE TITLE DATE

DATE:	8/19/2019
SCALE:	NOT TO SCALE
DRAWN BY:	IR
CHECKED BY:	JVJ
PROJECT NO.:	
JOB NO.:	
FILE NO.:	
SHEET NO.:	01 OF 02

REVISIONS

NO.:	DATE:	DESCRIPTION:	BY:

NOT A PERMIT

Y:\Plans\Los Angeles\155486_TUXFORD_BRADLEY_HERRICK_.dwg

DETOUR

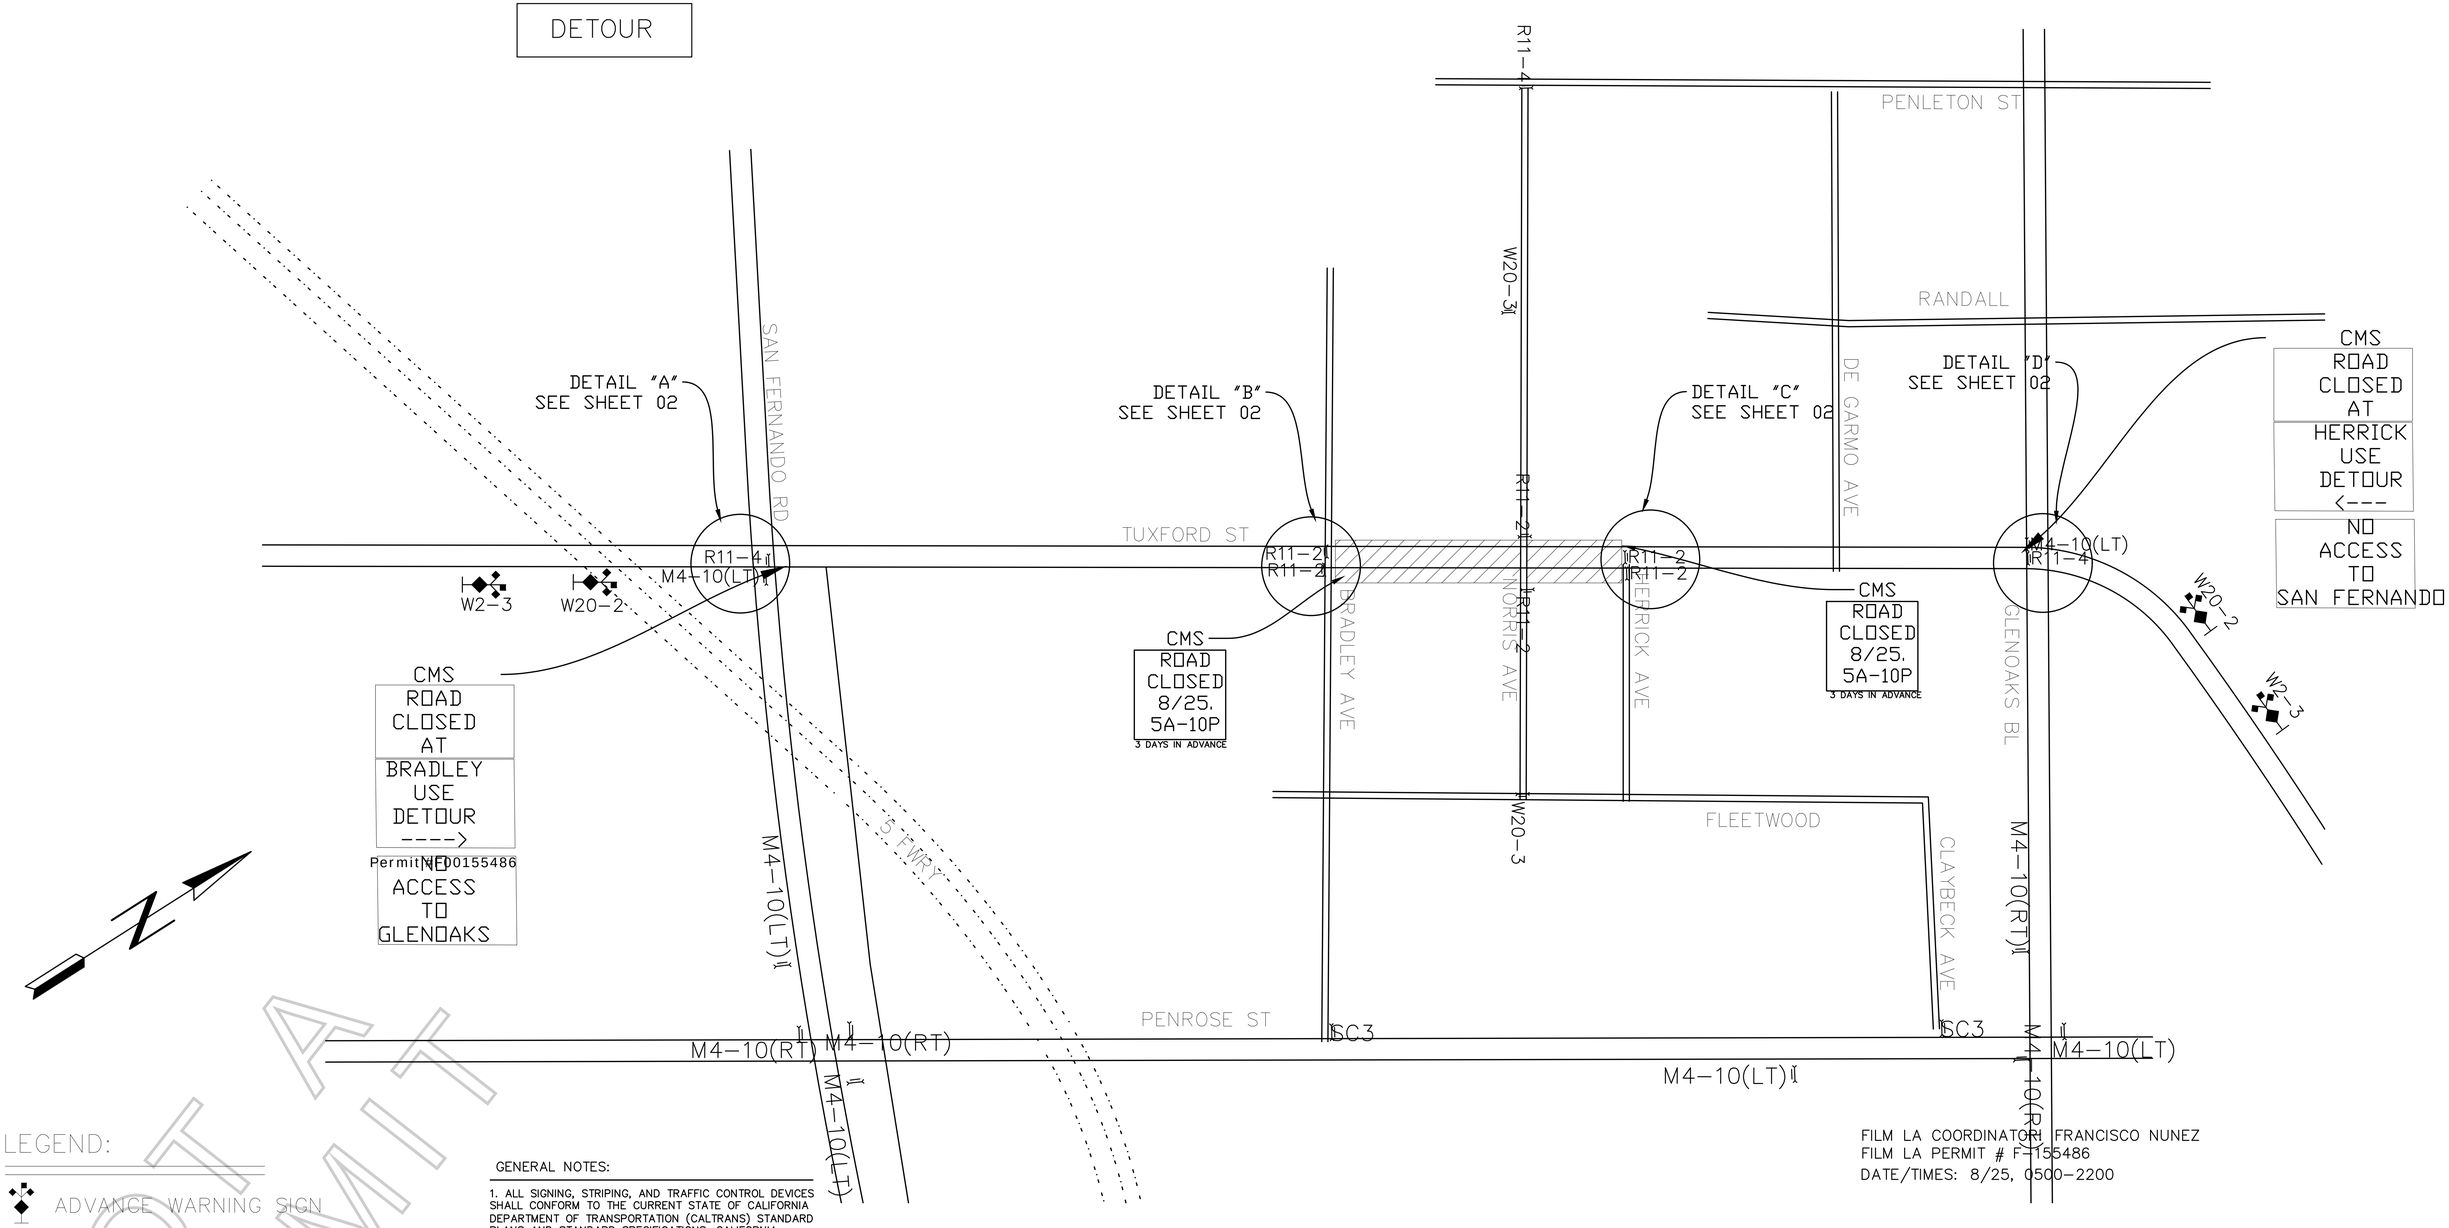

FILM LA COORDINATOR FRANCISCO NUNEZ
FILM LA PERMIT # F-155486
DATE/TIMES: 8/25, 0500-2200

LEGEND:

- ADVANCE WARNING SIGN
- I TYPE III BARRICADE
- II SIGN ON TYPE III BARRICADE
- I SIGN ON TYPE I BARRICADE
- 28" TRAFFIC CONE - REFLECTIVE
- FLASHING ARROW SIGN (FAS)
- CLOSURE/WORK AREA

GENERAL NOTES:

1. ALL SIGNING, STRIPING, AND TRAFFIC CONTROL DEVICES SHALL CONFORM TO THE CURRENT STATE OF CALIFORNIA DEPARTMENT OF TRANSPORTATION (CALTRANS) STANDARD PLANS AND STANDARD SPECIFICATIONS, CALIFORNIA M.U.T.C.D., AND ANY ADDENDUMS THERTO, AND AS SHOWN ON THESE PLANS.
2. THERE SHALL BE NO INTERFERENCE WITH TRAFFIC SIGNALS OR CROSSWALKS.
3. CONES SHALL BE 28" MINIMUM HEIGHT AND SHALL HAVE REFLECTORIZED SLEEVES FOR NIGHT WORK.
4. POLICE SHALL DIRECT TRAFFIC AS NECESSARY.
5. CONES WILL BE INSTALLED TO DELINEATE ANY TYPE III BARRICADES LOCATED WITHIN PEDESTRIAN CROSSWALK OR PASSAGE WAYS.

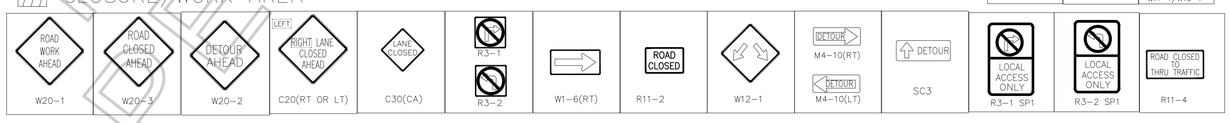

PROJECT/SHEET TITLE: FULL CLOSURE OF TUXFORD ST, BRADLEY AVE-HERRICK AVE LOS ANGELES, CA	DATE: 8/19/2019
	SCALE: NOT TO SCALE
	DRAWN BY: IR
	CHECKED BY: JVJ
COMPANY/CONTACT: PARK PICTURES "BON IVER" CHRISTIE HAZLET (323) 260-4777	PROJECT NO.:
	JOB NO.:
	FILE NO.:
	SHEET NO.: 01 OF 02

APPROVED BY:

NAME/SIGNATURE TITLE DATE

NAME/SIGNATURE TITLE DATE

NAME/SIGNATURE TITLE DATE

REVISIONS			
NO.:	DATE:	DESCRIPTION:	BY:

NOT A PERMIT

Y:\Plans\Los Angeles\155486_TUXFORD_BRADLEY_HERRICK_.dwg

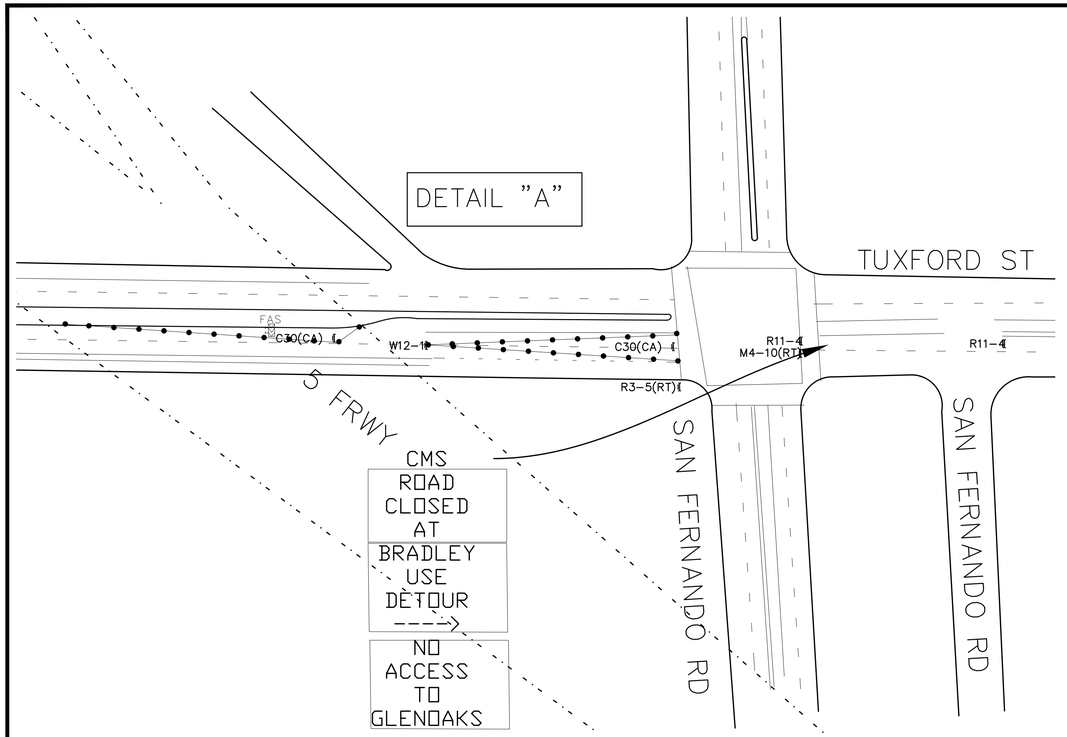

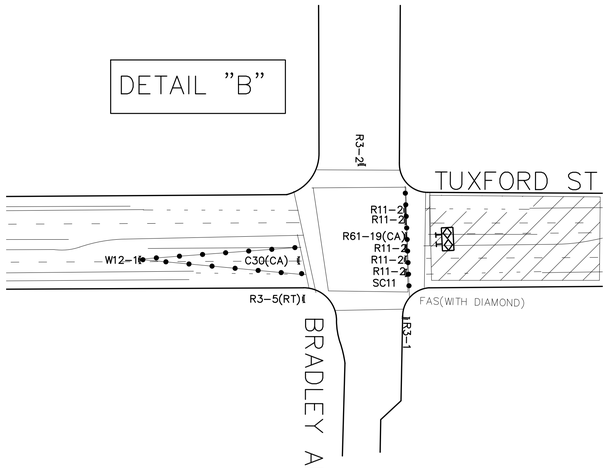

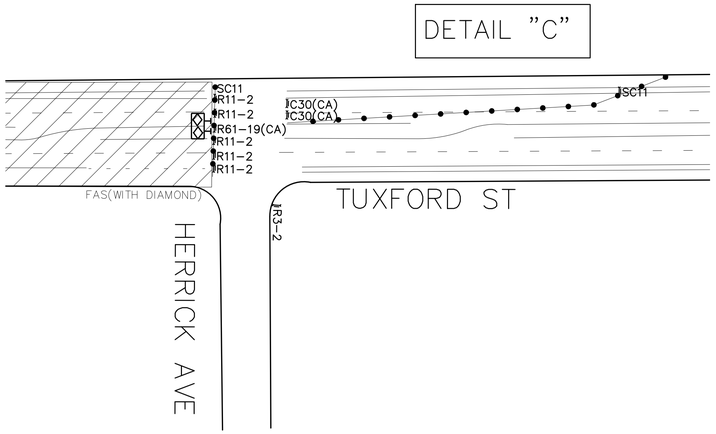

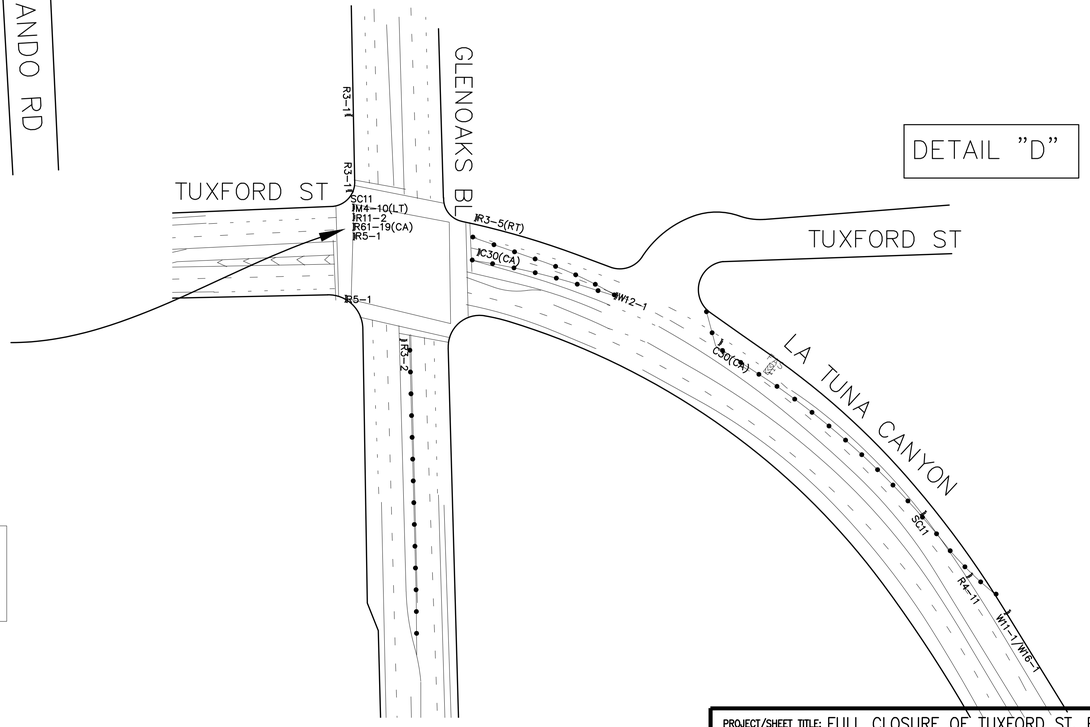

GENERAL NOTES:

1. ALL SIGNING, STRIPING, AND TRAFFIC CONTROL DEVICES SHALL CONFORM TO THE CURRENT STATE OF CALIFORNIA DEPARTMENT OF TRANSPORTATION (CALTRANS) STANDARD PLANS AND STANDARD SPECIFICATIONS, CALIFORNIA M.U.T.C.D., AND ANY ADDENDUMS THERTO, AND AS SHOWN ON THESE PLANS.
2. THERE SHALL BE NO INTERFERENCE WITH TRAFFIC SIGNALS OR CROSSWALKS.
3. CONES SHALL BE 28" MINIMUM HEIGHT AND SHALL HAVE REFLECTORIZED SLEEVES FOR NIGHT WORK.
4. POLICE SHALL DIRECT TRAFFIC AS NECESSARY.
5. CONES WILL BE INSTALLED TO DELINEATE ANY TYPE III BARRICADES LOCATED WITHIN PEDESTRIAN CROSSWALK OR PASSAGE WAYS.

Permit #F00155486

LEGEND:

- ADVANCE WARNING SIGN
- TYPE III BARRICADE
- SIGN ON TYPE III BARRICADE
- SIGN ON TYPE I BARRICADE
- 28" TRAFFIC CONE – REFLECTIVE
- FLASHING ARROW SIGN (FAS)
- CLOSURE/WORK AREA

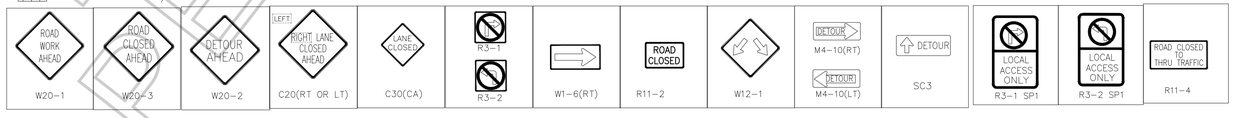

FILM LA COORDINATOR: FRANCISCO NUNEZ
FILM LA PERMIT # F-155486
DATE/TIMES: 8/25, 0500-2200

PROJECT/SHEET TITLE: FULL CLOSURE OF TUXFORD ST, BRADLEY AVE-HERRICK AVE
LOS ANGELES, CA

COMPANY/CONTACT:
PARK PICTURES "BON IVER"
CHRISTIE HAZLET (323) 260-4777

APPROVED BY:

NAME/SIGNATURE TITLE DATE

NAME/SIGNATURE TITLE DATE

NAME/SIGNATURE TITLE DATE

DATE:	8/19/2019
SCALE:	NOT TO SCALE
DRAWN BY:	IR
CHECKED BY:	JVJ
PROJECT NO.:	
JOB NO.:	
FILE NO.:	
SHEET NO.:	01 OF 02

REVISIONS

NO.:	DATE:	DESCRIPTION:	BY:

NOT A PERMIT

Y:\Plans\Los Angeles\155486_TUXFORD_BRADLEY_HERRICK_.dwg